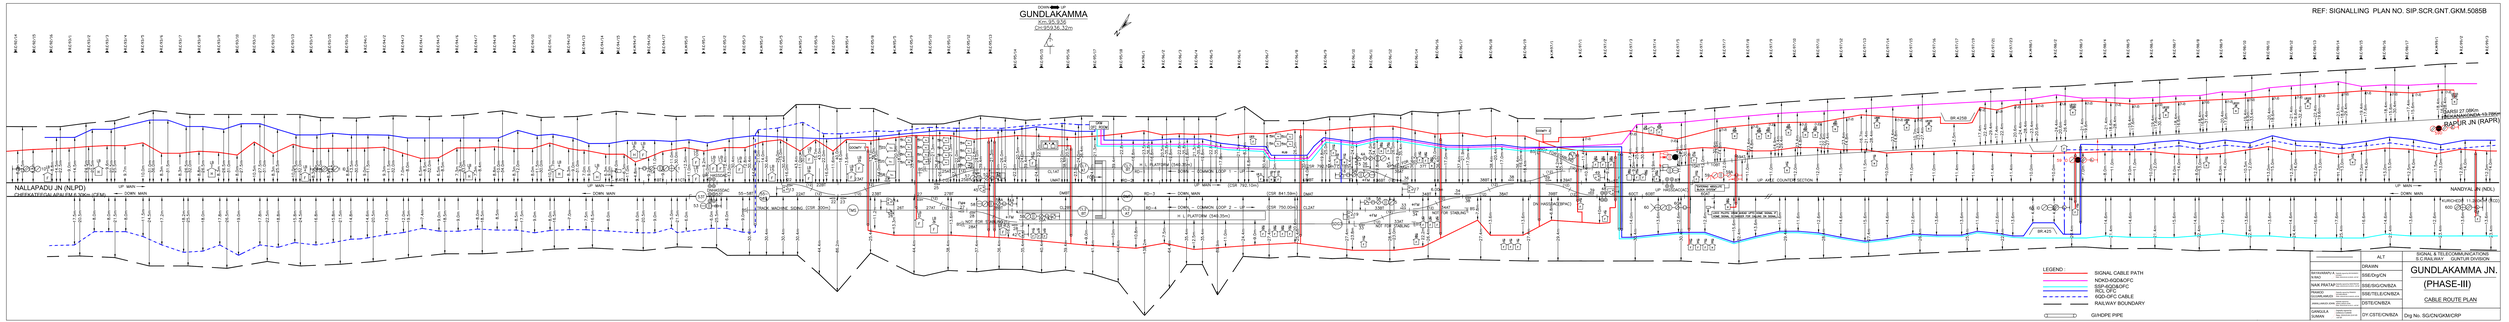REF: SIGNALLING PLAN NO. SIP.SCR.GNT.GKM.5085B