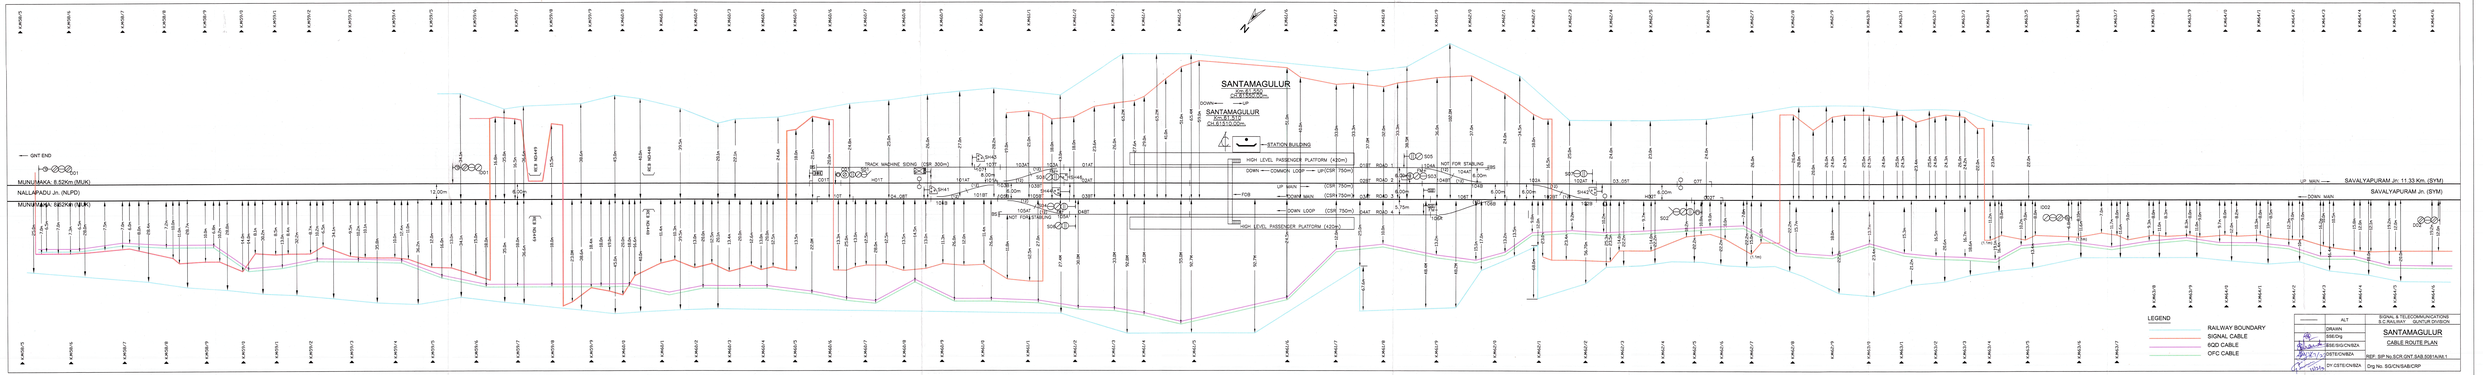
SANTAMAGULUR
SANTAMAGULUR
MUNUMAKA 8.52Km (MUK)
NALLAPADU Jn. (NLPD)
MUNUMAKA 68.20Km (MUK)
SAVALYAPURAM Jn. 11.33 Km. (SYM)
SAVALYAPURAM Jn. (SYM)
UP MAIN
DOWN MAIN
STATION BUILDING
HIGH LEVEL PASSENGER PLATFORM (430m)
DOWN — COMMON LOOP — UP(CSR 750m)
UP MAIN (CSR 750m)
DOWN MAIN (CSR 750m)
DOWN LOOP (CSR 750m)
TRACK MACHINE SIDING (CSR 300m)
NOT FOR STABLING
NOT FOR STABLING
GNT END
LEGEND
RAILWAY BOUNDARY
SIGNAL CABLE
SQD CABLE
OFC CABLE
ALT
DRAWN
SSE/CIG
SSE/SIG/CN/BZA
DY CSTE/CN/BZA
SIGNAL & TELECOMMUNICATIONS
S.C.R.LIN.PT. - I,II,IV,OUR DIVISION
SANTAMAGULUR
CABLE ROUTE PLAN
REF. SIP No.SCR.GNT.SAB.0081/Alt.1
Drg No. SG/CN/SAB/CRP