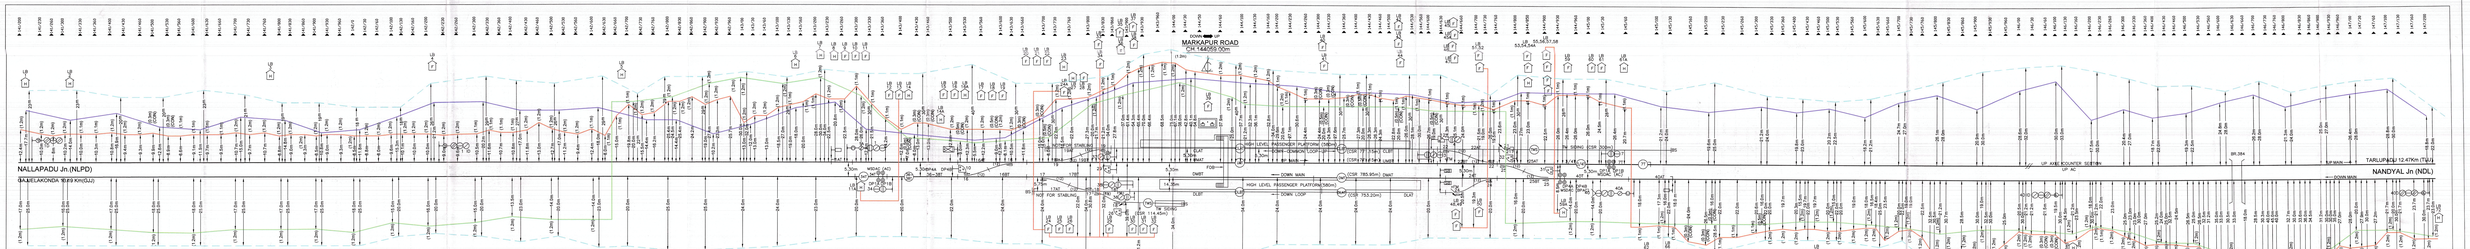

DRAWN		SSE/SIG/MARK	
DESIGNED		SSE/TELE/MRK	
CHECKED		SE/SIG/GNT	
SE/TELE/GNT		SE/TELE/GNT	
SE/TELE/GNT		SE/TELE/GNT	

CONSIGNEE	ALT	SIGNAL & TELECOMMUNICATIONS S.E.RAILWAY , GUNTUR DIVISION
		MARKAPUR ROAD CABLE ROUTE PLAN
		Ref SIGNALLING PLAN No.5395C
		Dg No. SIG/MARK/UP/1