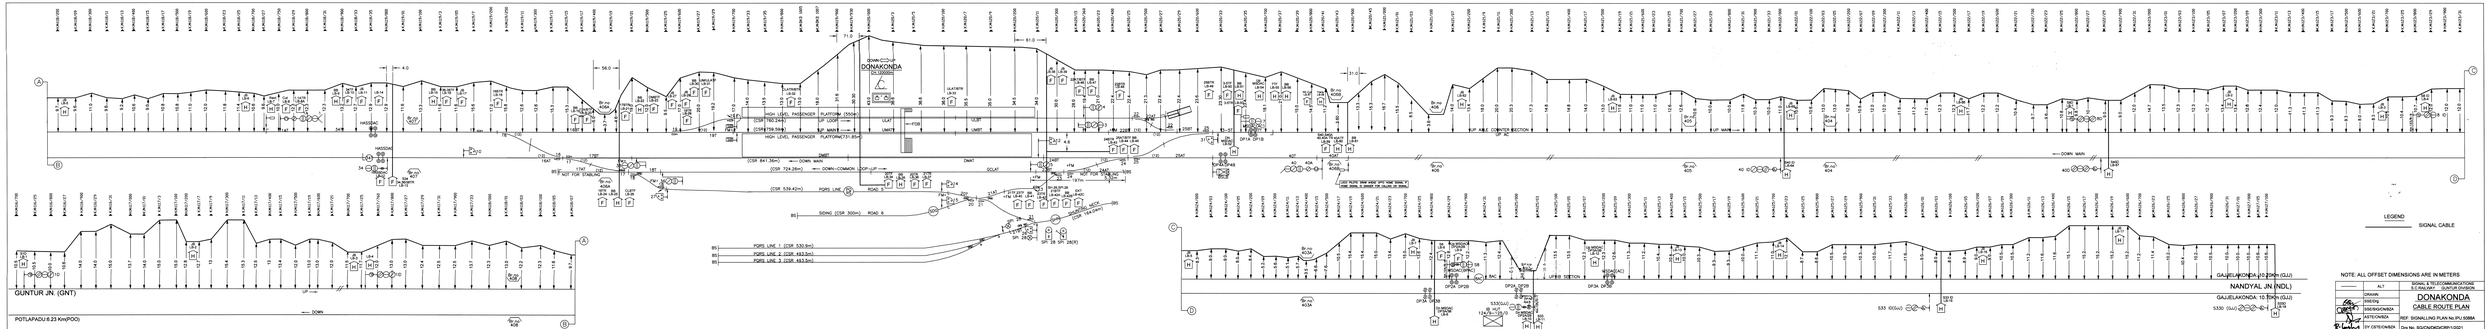

NOTE: ALL OFFSET DIMENSIONS ARE IN METERS

———	ALT	SIGNAL & TELECOMMUNICATIONS S.C.RAILWAY – GUNTUR DIVISION
	DRAWN	DONAKONDA
	DSE/SIG/NDL	CABLE ROUTE PLAN
	DSE/SIG/GNT/DA	
	ASTE/CN/DA	REF. SIGNALLING PLAN No.PU 5088A
	DY CE/TC/N/NDL	Dwg.No. SG/CN/DO/GCR/1/2021