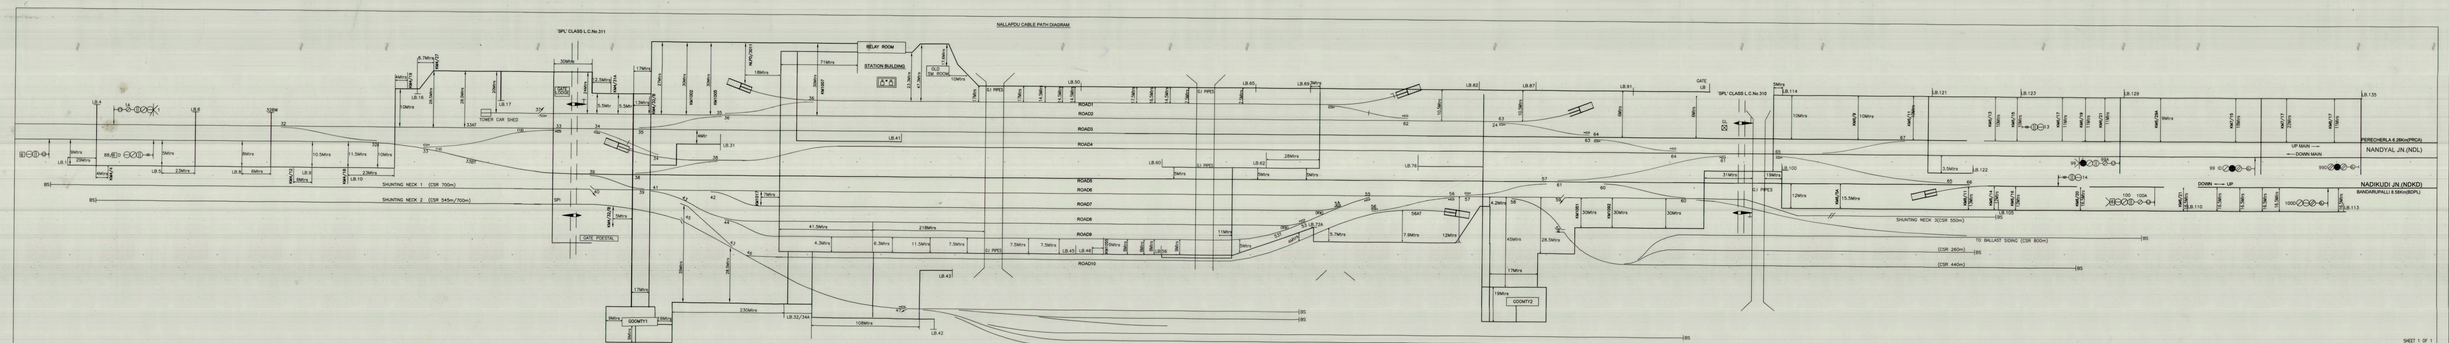
NALLAPDU CABLE PATH DIAGRAM
SPL CLASS L.C.No.311
RELAY ROOM
STATION BUILDING
A.T.P.
GATE LODGE
TOWER CAR SHED
SHUNTING NECK 1 (CSR 700m)
SHUNTING NECK 2 (CSR 545m/700m)
GATE POSTAL
GOOMTY1
ROAD01
ROAD02
ROAD05
ROAD04
ROAD06
ROAD07
ROAD08
ROAD09
ROAD10
GOOMTY2
SPL CLASS L.C.No.310
SHUNTING NECK 3(CSR 550m)
TO BALLAST SIDING (CSR 800m)
(CSR 260m)
(CSR 440m)
PERECHERLA 6.2KM(PRCA)
UP MAIN
DOWN MAIN
NANDYAL JN (NDL)
NADIKUDI JN (NDKD)
BANDARLPALLI 8.58Km(BDPL)
DOWN
UP
SHEET 1 OF 1
NALLAPADU Jn
CABLE PATH DIAGRAM
DRC No.S/SIG/TR/NDMDC/NLP/SPL/SKA/2020