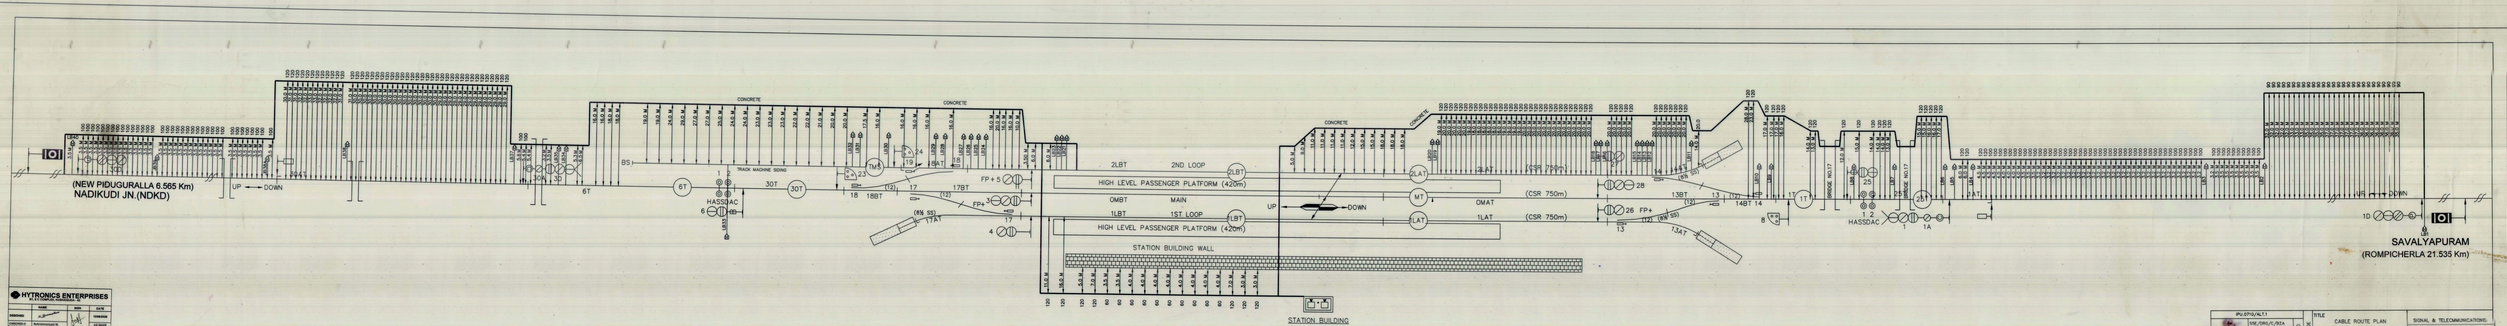
(NEW PIDUGURALLA 6.565 Km)
NADIKUDI JN.(NDKD)
UP → DOWN
6T
BS
TRACK MACHINE SIDING
HASSDAC
30T
CONCRETE
2LBT
2ND LOOP
HIGH LEVEL PASSENGER PLATFORM (420m)
OMBT
MAIN
1LBT
1ST LOOP
HIGH LEVEL PASSENGER PLATFORM (420m)
STATION BUILDING WALL
UP
DOWN
OMAT
1LAT
(CSR 750m)
STATION BUILDING
SAVALYAPURAM
(ROMPICHERLA 21.535 Km)
HYTRONICS ENTERPRISES
ELECTRONICS & ELECTRICALS
DRAWN
CHECKED
APPROVED
SIGNAL & TELECOMMUNICATIONS
NEKARIKALLU
CABLE ROUTE PLAN
SOUTH CENTRAL RAILWAY
DIVISION: GUNTUR