(REF: SIGNALLING PLAN No.PLI.52414/A,T.2)

SECUNDERABAD Jn.

GUNTUR Jn.

CHITYALA
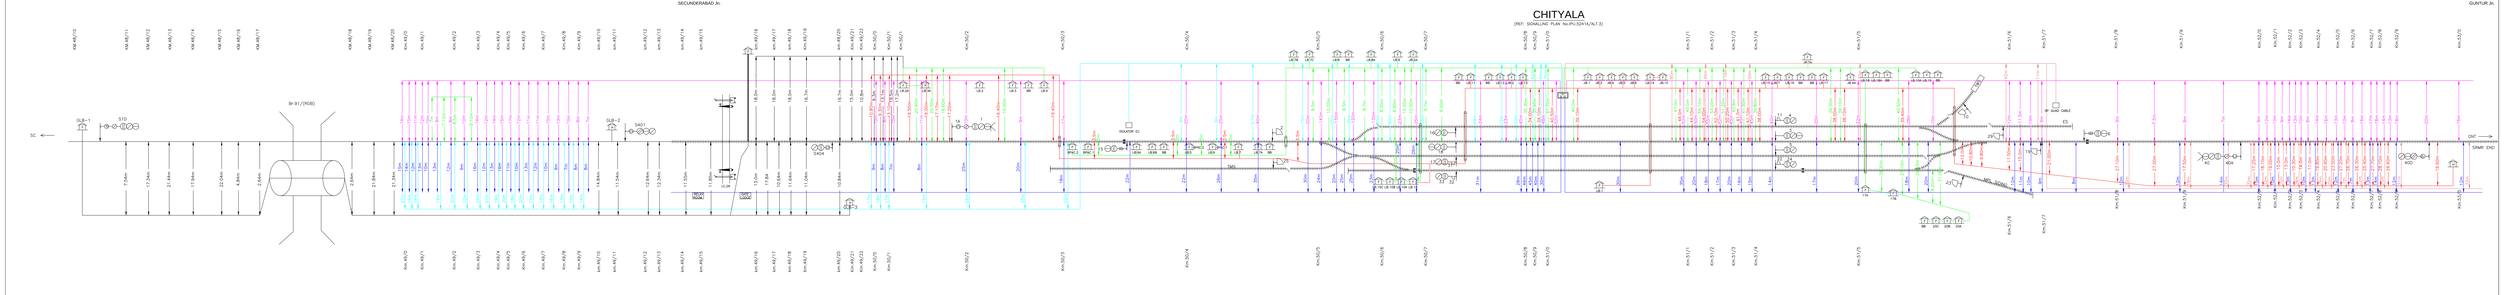
(REF: SIGNALLING PLAN No.PLI.52414/A,T.2)