


MMR-MUE				
TSS	SP	SSP	TRD Depot and TWS	ADEE Office
RGQ(52/125.00) CTH (131/875.000) J (175/375.00) PTU (221/175.00) MVO (263/335.00) CRU (329/025.00)	ANK (17/510.50) LSR (76/310.50) KMV (146/010.50) RNE (209/410.50) SELU (245/010.50) PIZ (298/810.50) MGC (361/010.50)	NSL (24/889.00) PSD (65/849.00) POZ (90/609.00) DWR(100/180.00) AWB (112/609.00) CTH (122/459.00) BDU (157/809.00) KODI (196/309.00) SCO (238/209.00) DGPP (257/209.00) DAV (272/509.00) PBN (290/025.00) MQL (308/009.00) PAU (319.559) LBG (338/789.00) NED (350/100.00) MUE (372/759.00)	RGQ AWB JALNA PTU MVO MTDI	AWB JALNA NED

MMR-MUE SECTION	
SSE/TRD/RGO	
SSE/TRD/AWB	
SSE/TRD/J	
SSE/TRD/PTU	
SSE/TRD/MVO	
SSE/TRD/MTDI	

PRLI-PBN				
TSS	SP	SSP	TRD Depot and TWS	ADEE Office
WDN (283/185.00)	PBN (329/89.50)	GNH (296/589.00) PKNS (313/649.00)	GNH	GNH

PRLI-PBN SECTION	
SSE/TRD/GNH	


LEGEND	
1. TSS	
2. SP	
3. SSP	
4. TRD DEPOT	

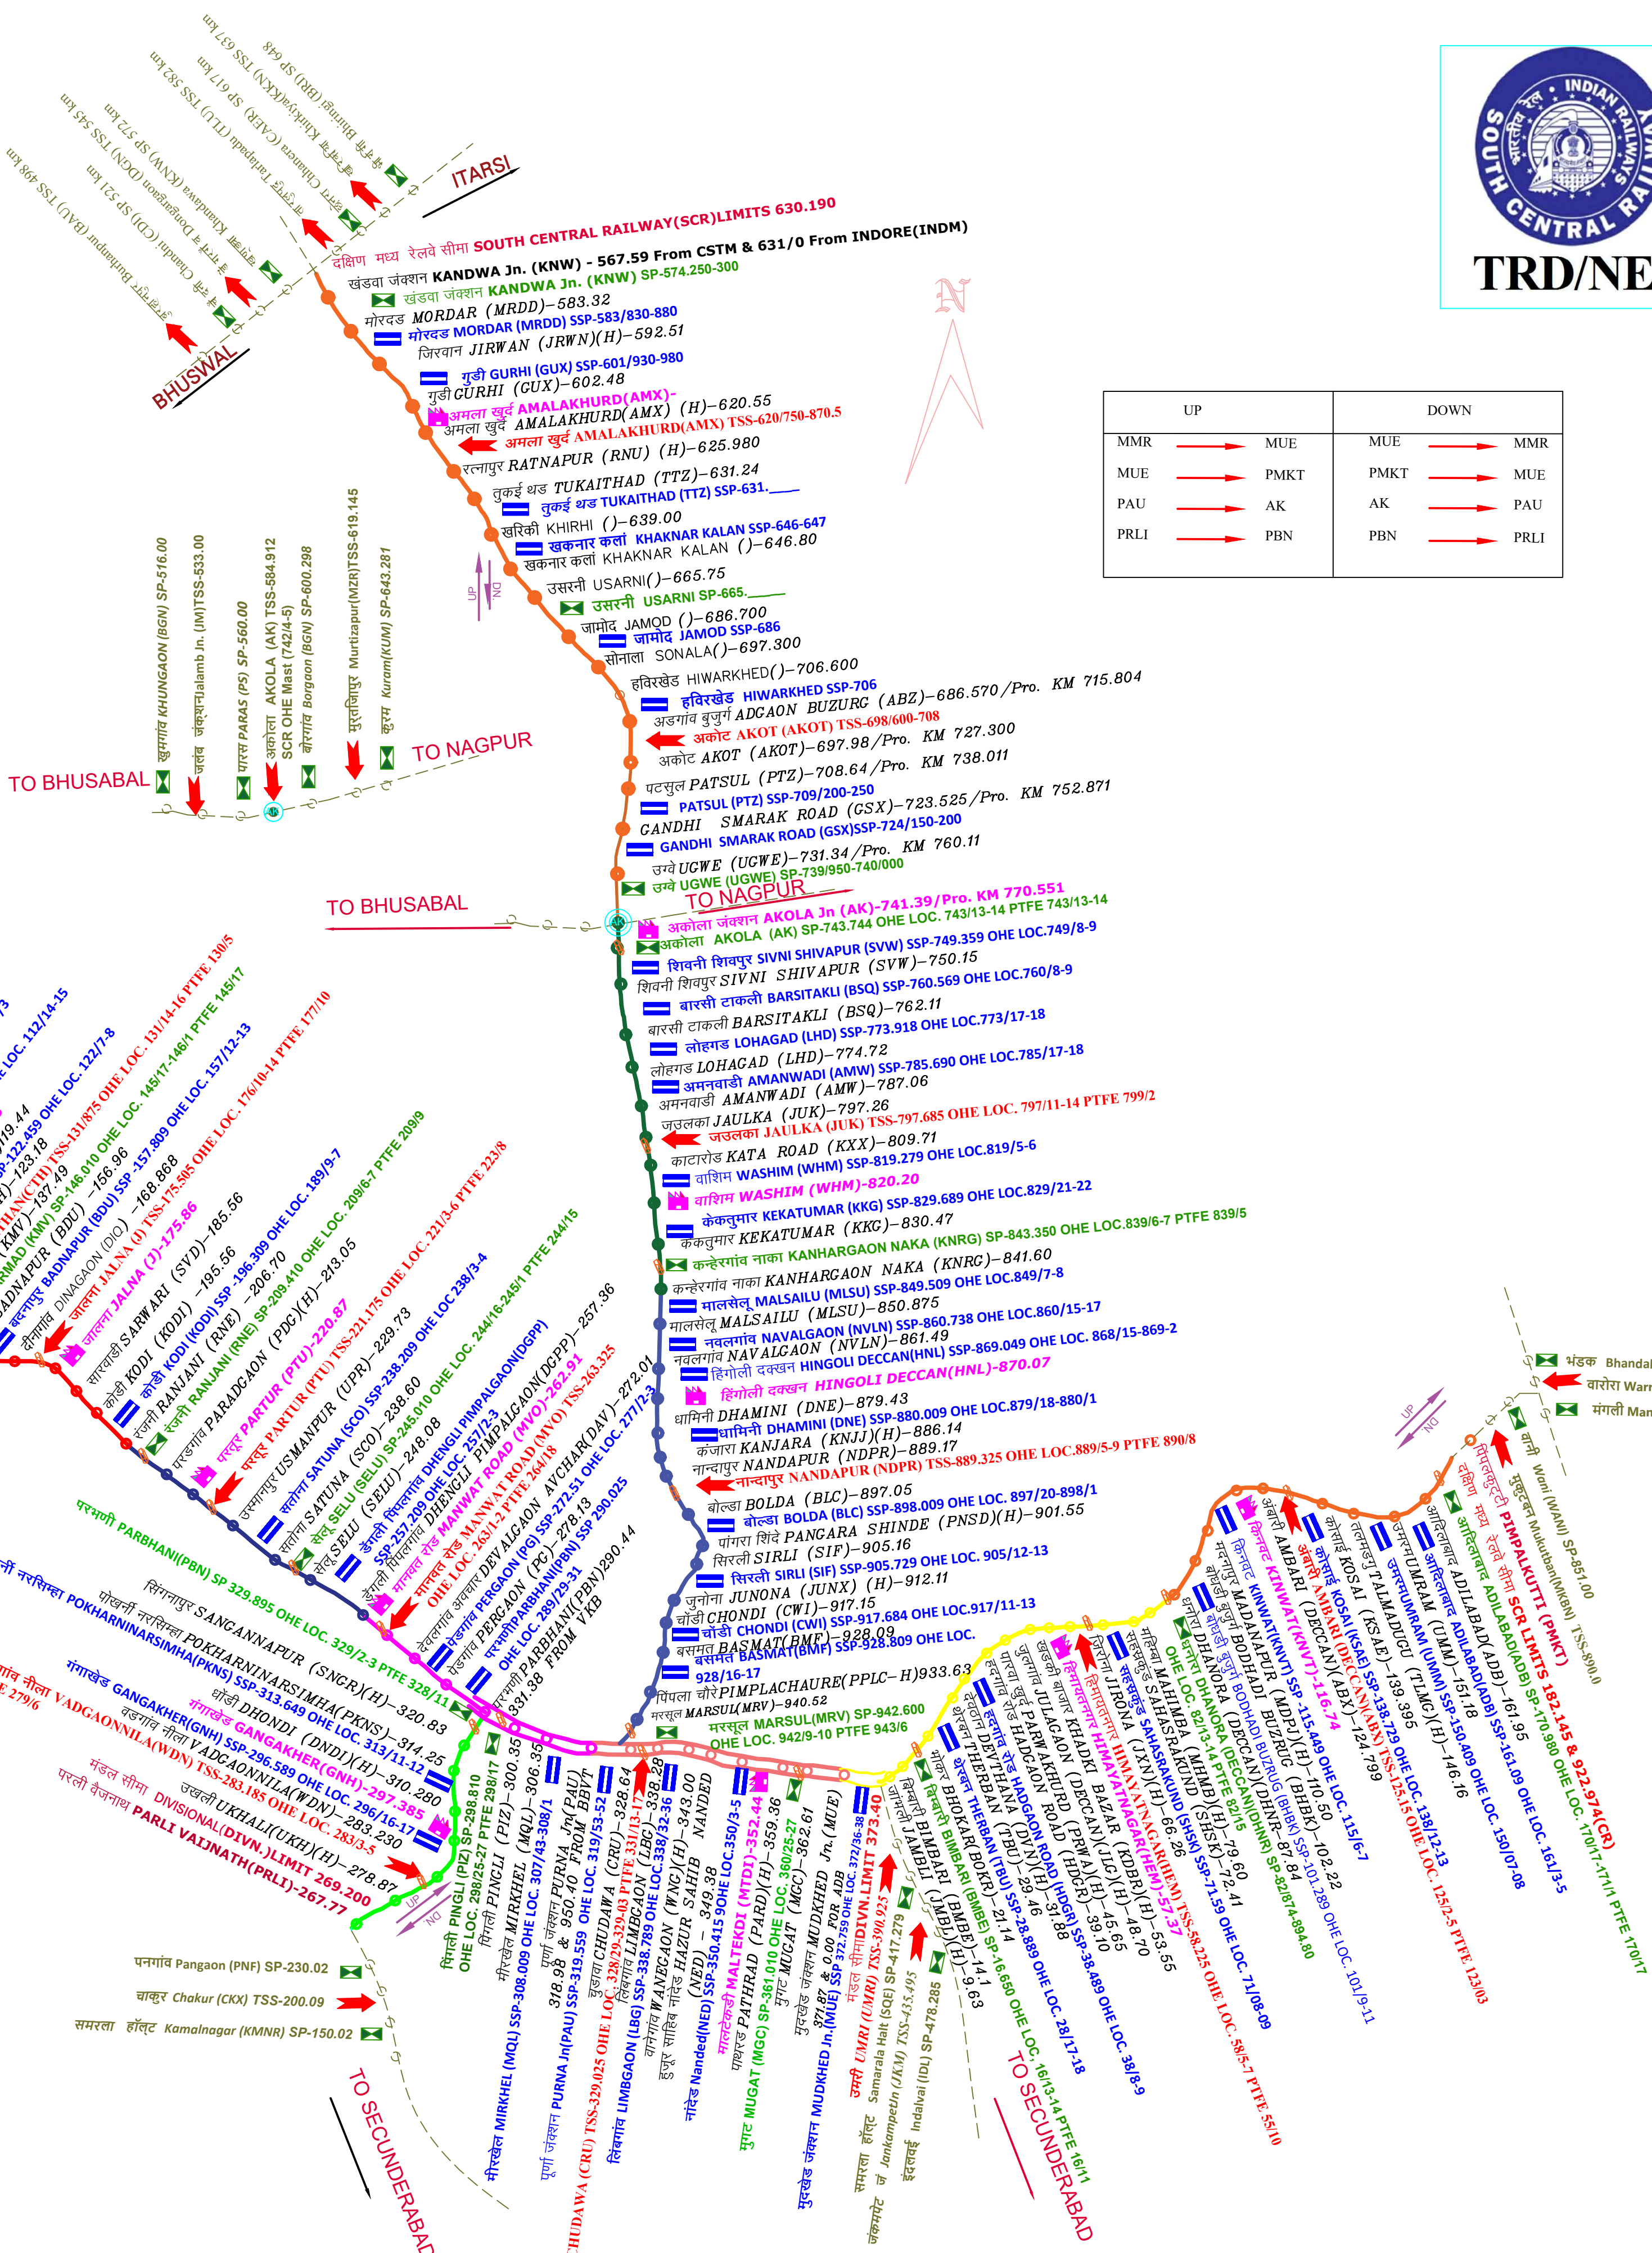

दक्षिण मध्य रेलवे नांदेड मंडल प्रणाली मानचित्र SOUTH CENTRAL RAILWAY NANDED DIVISION SYSTEM MAP

UP		DOWN	
MMR	→ MUE	MUE	→ MMR
MUE	→ PMKT	PMKT	→ MUE
PAU	→ AK	AK	→ PAU
PRLI	→ PBN	PBN	→ PRLI

BROAD GAUGE SINGLE LINE
BROAD GAUGE DOUBLE LINE

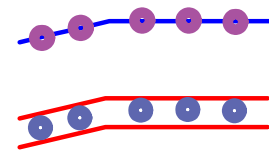

AK-PAU SECTION	
SSE/TRD/WHM	
SSE/TRD/HNL	

AK-PAU				
TSS	SP	SSP	TRD Depot and TWS	ADEE Office
JUK (797/685-835) NDPR (889/250-400)	AK (743/734-754.8) KNRG (839/340-361) MRV (943/260-381)	SVW (749/350-367.8) BSQ (760/560-577.8) LHD (774/910-927.8) AMW (786/680-698.8) WHM (819/270-287.8) KKG (829/680-698) MLSU (849/500-518) NVLN (860/730-747.8) HNL (869/400-57.8) DNE (800/00-17.8) BLC (898/00-17.8) SIF (905/680-697.5) CWI (917/675-693) BMF (928/800-818)	WHM HNL	HNL

PMKT-MUE SECTION	
SSE/TRD/KNVT	
SSE/TRD/HEM	

PMKT-MUE				
m	SP	SSP	TRD Depot and TWS	ADEE Office
HEM (58/250-400) ABX (124/100-210)	BMBE (16/827.20-848.00) DHNH (83/874-894.80) ADB (171/980)	TBU (28/873.30-891.10) HDGR (38/480-498) SHSK (71/580-598) BHBK (101/280-298) KNVT (115/377-394) KSAE (138/729.00) UMM (150/412-430) ADB (161/069.00)	HEM KNVT	HEM